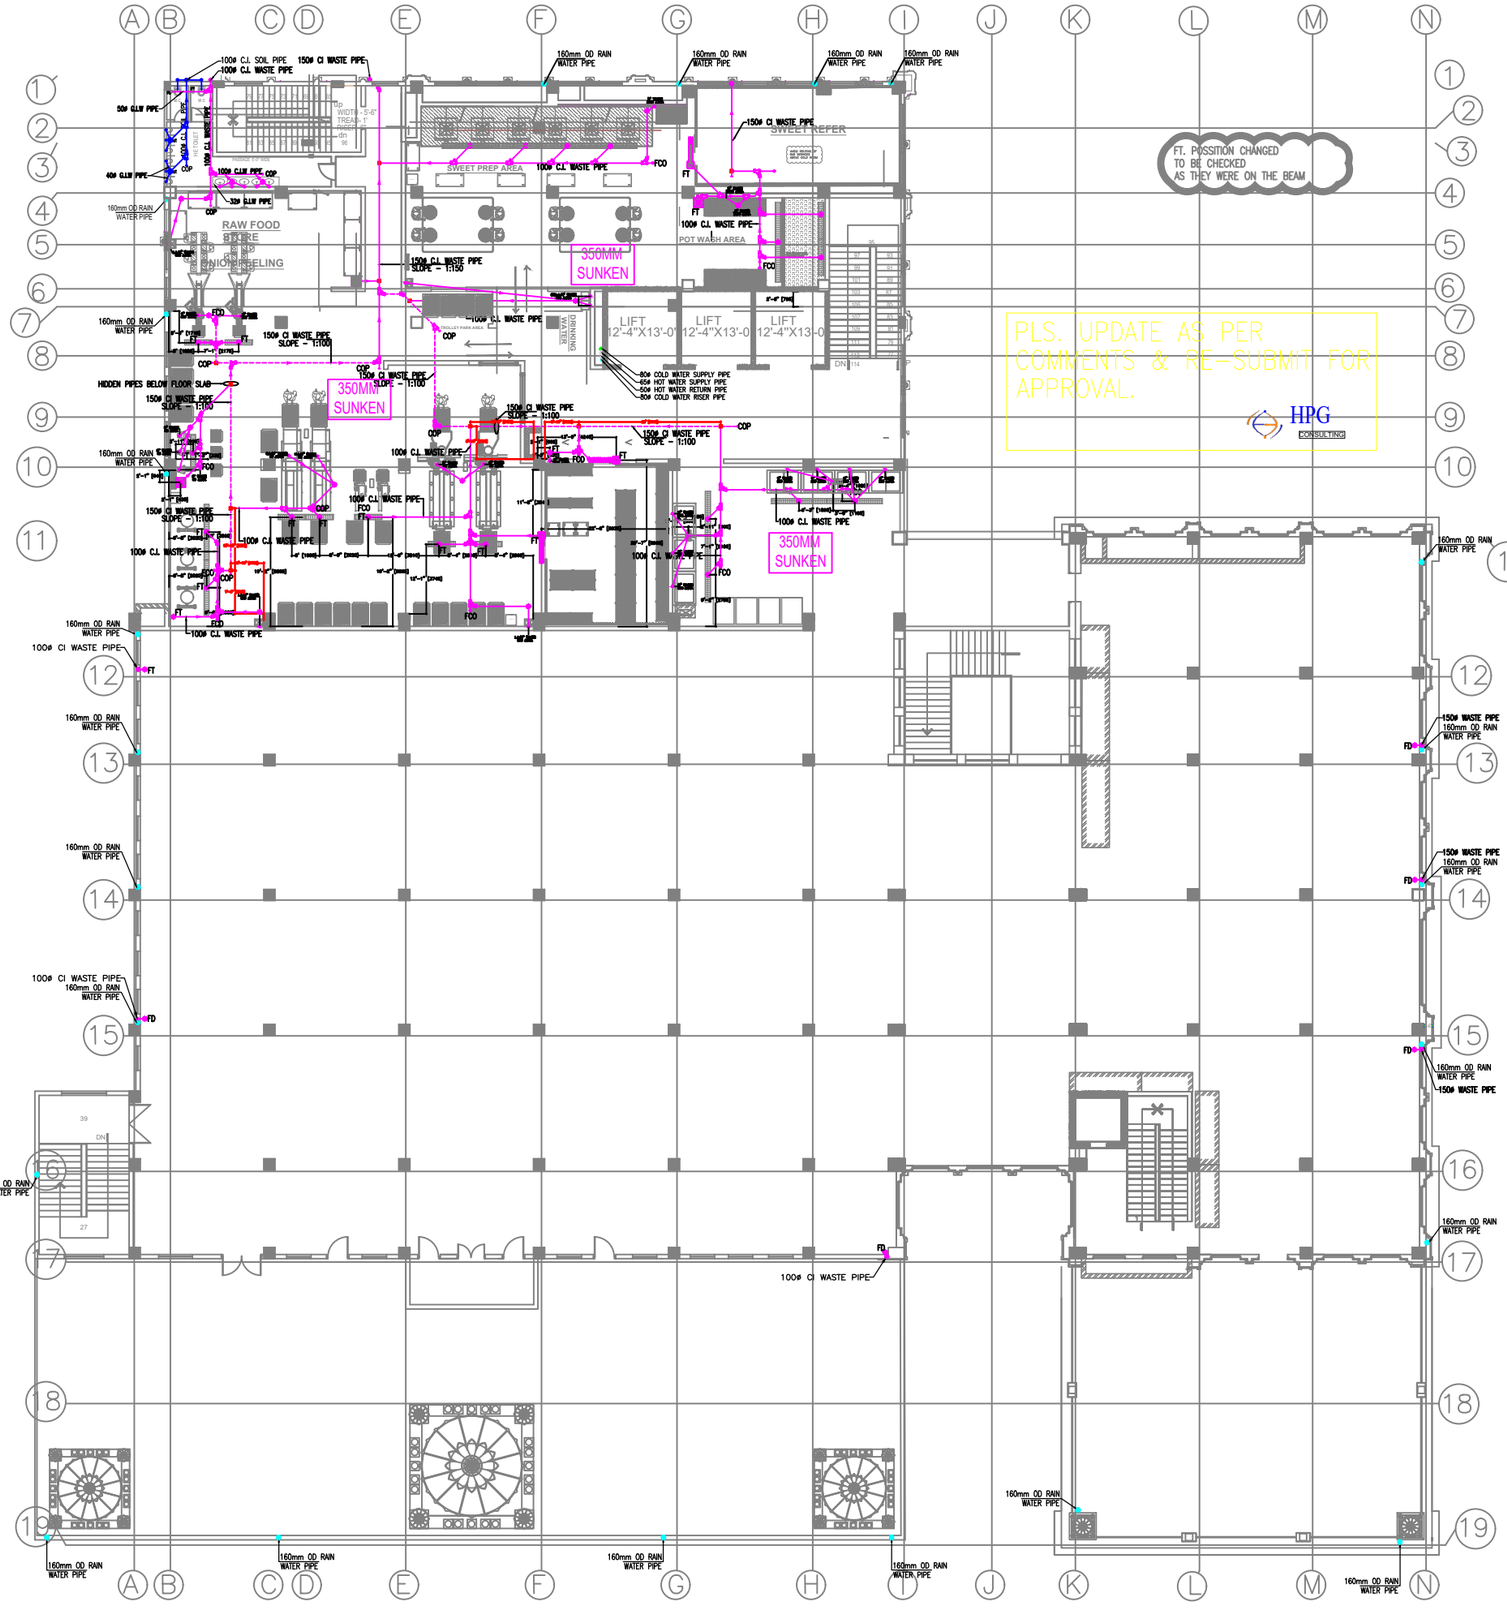

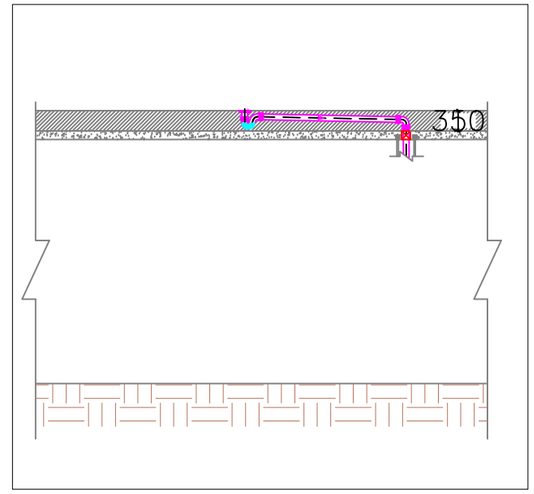

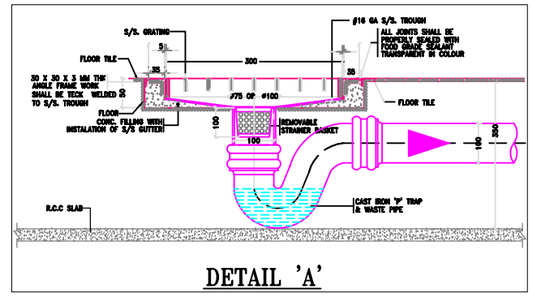

DETAIL 'A'

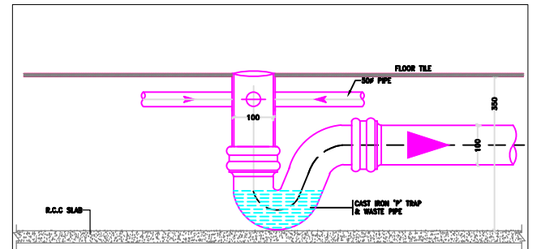

DETAIL-'B'

DATE	NO	PRINT ISSUED TO
4.6.14	4	REVISED AS PER HPC COMMENTS ON REV S.N.S 20.5.14
DATE	NO	REVISION

OWNER
SHIROMANI GURDWARA PARBANDHAK COMMITTEE AMRITSAR

ARCHITECTS
HABITAT ARCHITECTS
1777, MAHARAJ NAGAR
LDH.
PH:0161-2406327
TELFAX:0161-2412099

SERVICES CONSULTANTS
NARINDER SINGH CONSULTING ENGINEERS
G-128, NARAINA VIHAR
NEW DELHI-110028
TEL-28793414
E-mail: hvacconsult@hotmail.com

PROJECT:-
GURU RAMDAS LANGAR HALL,
SRI HARMANDIR SAHIB,
AMRITSAR

TITLE
FIRST FLOOR PLAN
DRAINAGE LAYOUT

SCALE	DATE	DESIGN	DRAWN
1'-0"=1/8"	14.12.13	S.M.S	VIKASH
DWG. NO.	REV.NO.	REV.DATE	CHECKED
PHE-03	5	11.12.17	N. SINGH

FOR:-G.F.C