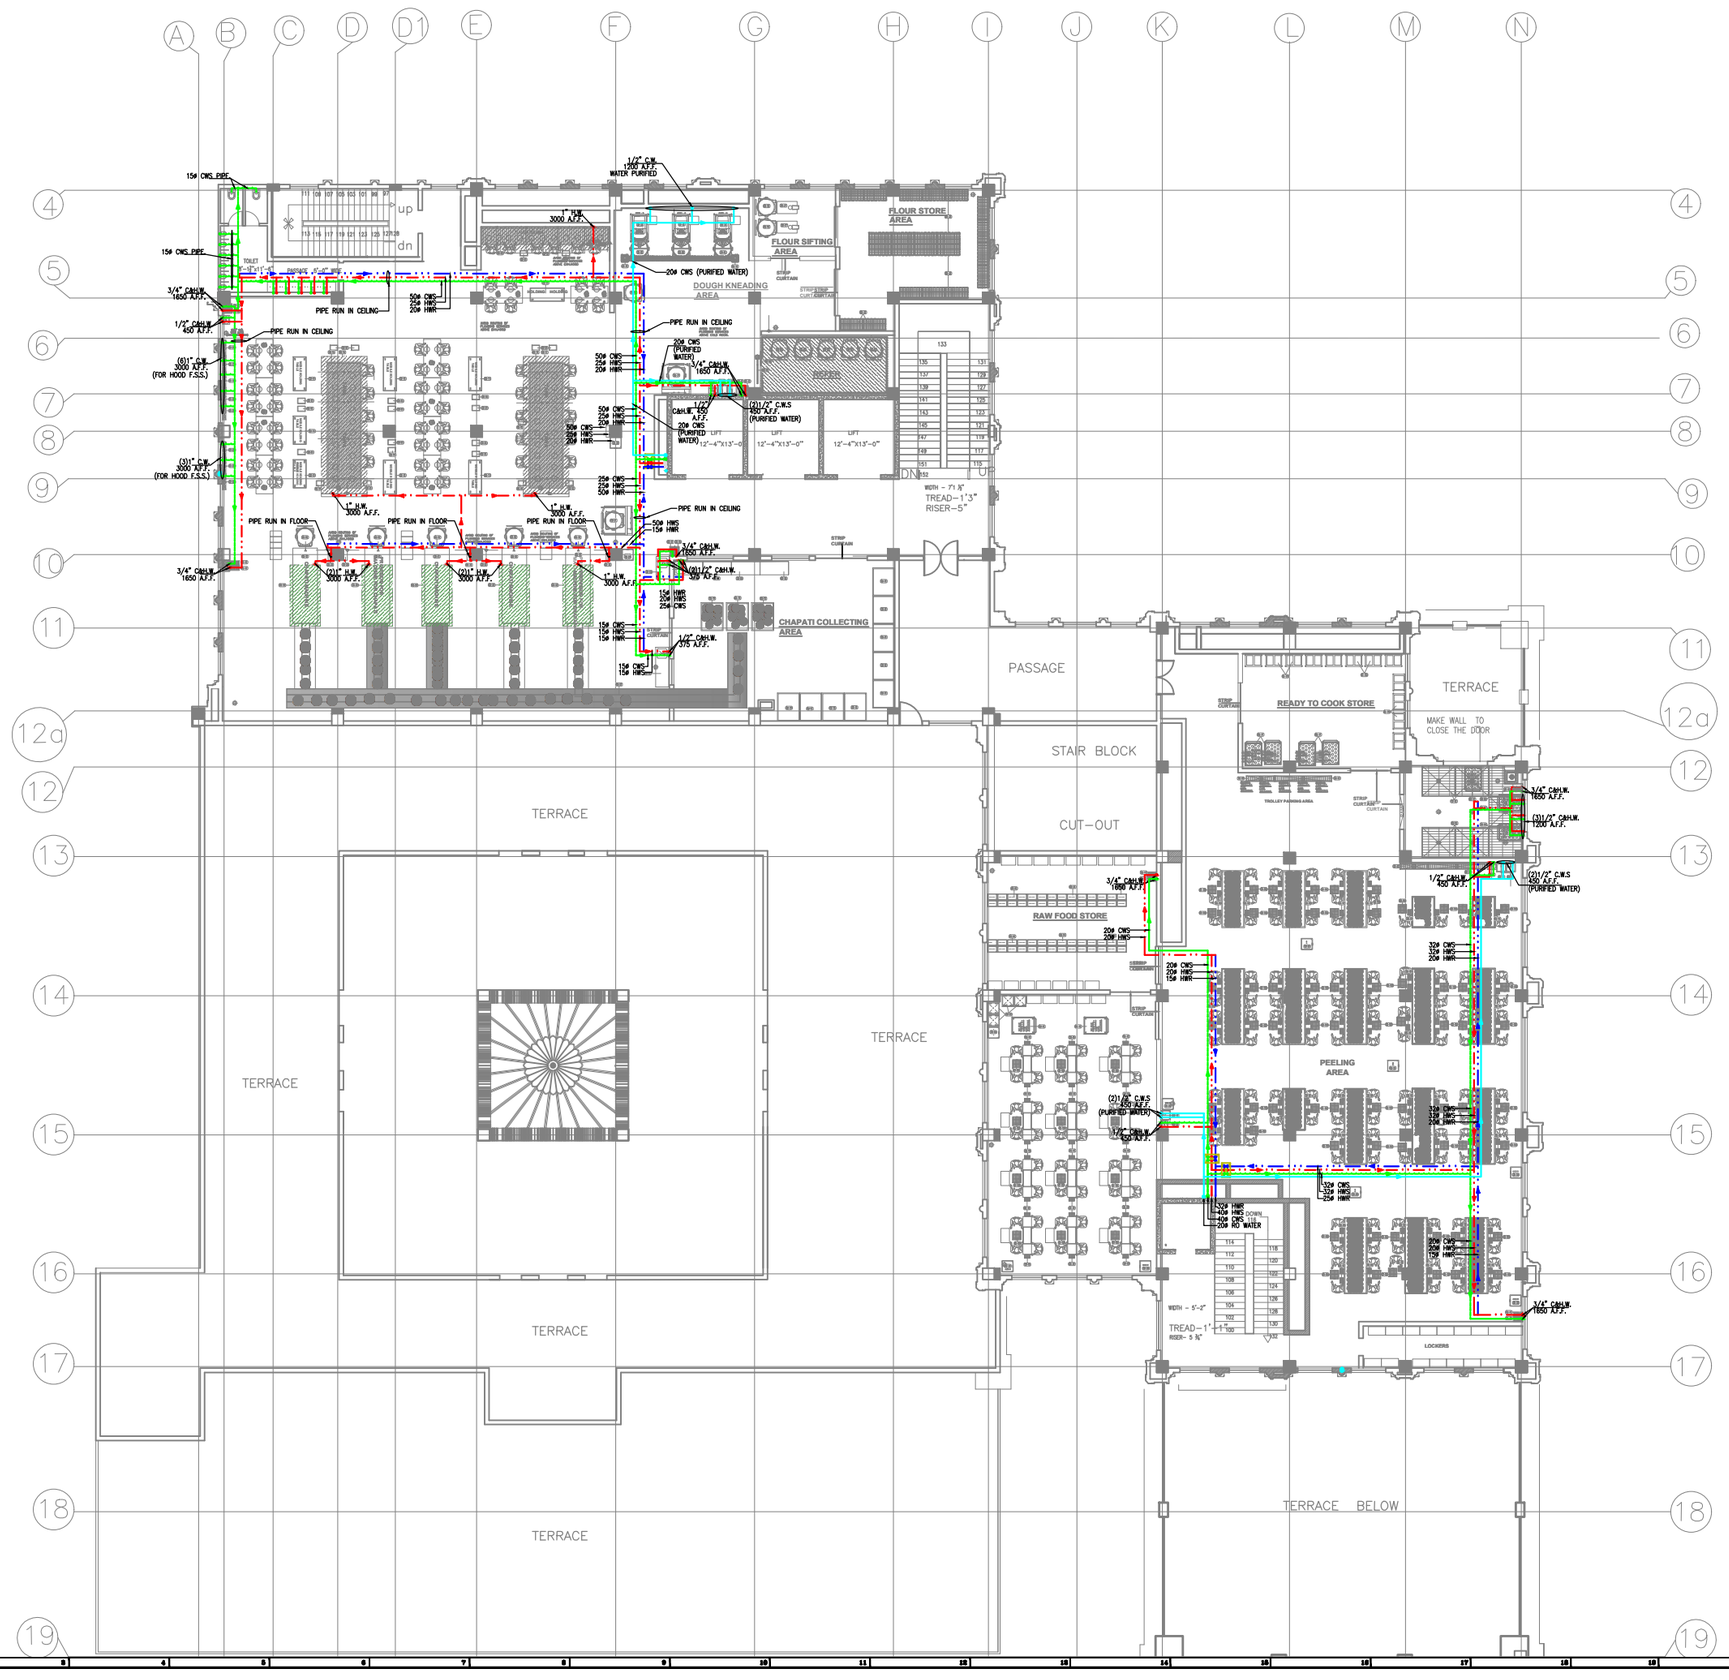

LEGENDS		
S.N.	SYMBOL	DESCRIPTION
1.		COLD WATER SUPPLY PIPE
2.		HOT WATER SUPPLY PIPE
3.		HOT WATER RETURN PIPE
4.		RO PURIFIED WATER PIPE
5.	(N)	PIPE DROP

DATE	NO	PRINT ISSUED TO	BY
4.8.14	4	REVISED AS PER EPC COMMENTS OF EPC 5.8.14 DA.5.14	
DATE	NO	REVISION	BY

ARTIST
BHUROMANI GURDWARA PARBANDHAK COMMITTEE AMRITSAR

ARCHITECTS
HABITAT ARCHITECTS
ETP, Mahiraj Mahal
Tel:
PH:0181-2400827
TELFAX:0181-2411800

SERVICES CONSULTANTS
NARINDER SINGH CONSULTING ENGINEERS
S-125, RAMDA VIHAR
DEF ROAD-143008
TEL:-09780644
E-mail: [illegible]

PROJECT
GURU RAMDAS LANGAR HALL,
SRI HARMANDIR SAHIB, AMRITSAR

TITLE
SECOND FLOOR CEILING PLAN
WATER SUPPLY LAYOUT

SCALE	DATE	DESIGN	DRAWN
1'-0"=8"	14.10.15	S.M.S	VIKASH
DRG. NO.	REV.NO.	REV.DATE	CHECKED
PER-08	5	11.10.17	M. SINGH
PWD-S.F.C			

SHEET-40