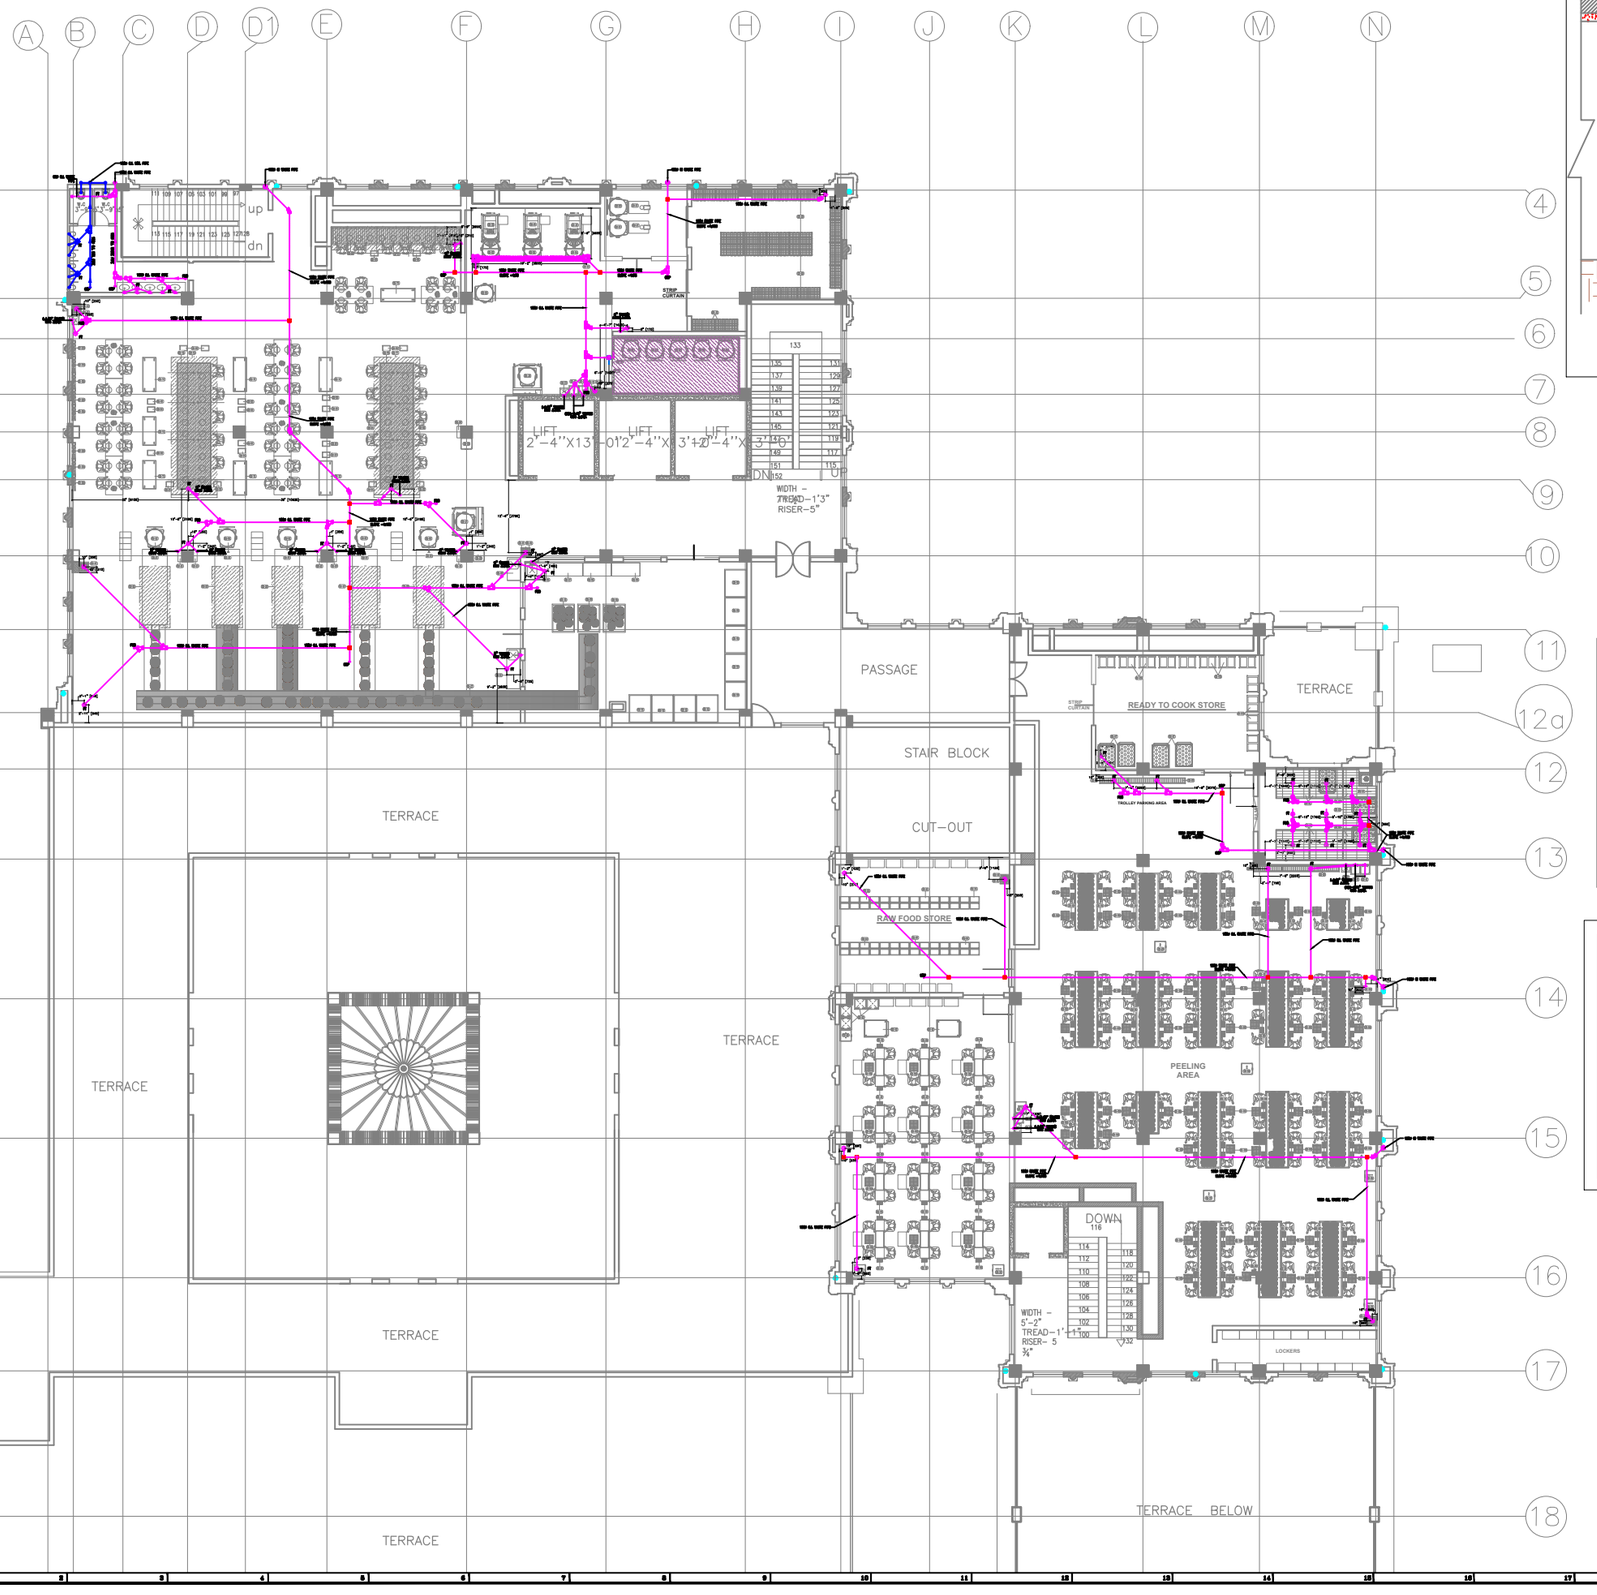

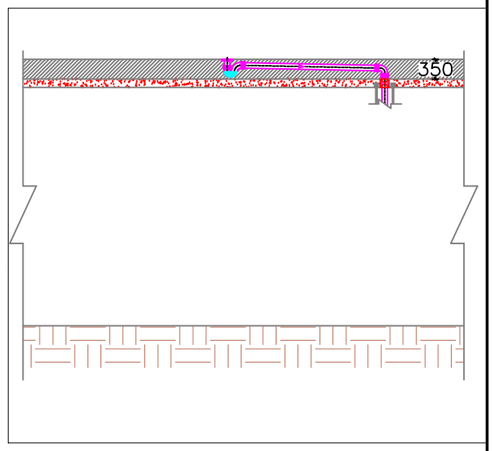

PLUMBING LEGEND:–

1.	CONTINUE PIPES WITHIN SUNKEN SLAB	
2.	HIDDEN PIPES BELOW FLOOR SLAB	
3.	SOIL PIPE	
4.	FLOOR TRAP(FT)	
5.	FLOOR CLEAN OUT PLUG(FCO)	
6.	CEILING CLEAN OUT PLUG(COP)	
7.	PIPE DROP CONNECTION	
8.	PLUMBING CUTOUT IN CEILING SLAB (150X150)MM	

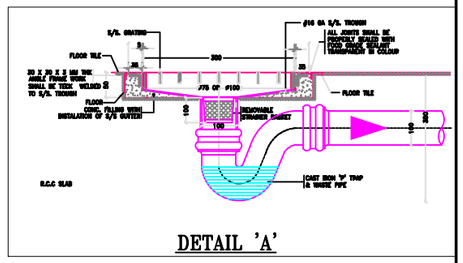

DETAIL 'A'

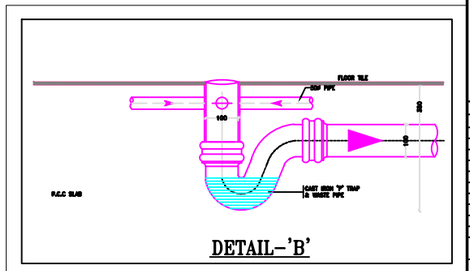

DETAIL–'B'

DATE	NO	PRINT ISSUED TO	BY
6.6.14	4	REVISED AS PER SDO/ARCH/CON DT 30.5.14	
DATE	NO	REVISION	BY

OWNER
SHIROMANI GURDWARA PARBANDHAK COMMITTEE AMRITSAR

ARCHITECTS
HABITAT ARCHITECTS
177, RAMDAS NAGAR
LDH.
PH:0161-2402827
TELEFAX:0161-2413809

SERVICES CONSULTANTS
HARINDER SINGH CONSULTING ENGINEERS
S-139, RANJIT NAGAR
NEW DELHI-110008
TEL:-25778414
E-mail: hsconsult@hotmail.com

PROJECT
GURU RAMDAS LANGAR HALL,
SRI HARMANDIR SAHIB, AMRITSAR

TITLE
SECOND FLOOR PLAN DRAINAGE LAYOUT

SCALE	DATE	DRAWN	DESIGN
1'-0"=0"	14.02.14	S.S.S	VERIFIED
CONT. NO.	DEPT.NO.	DEPT.DATE	CHECKED
PEB-04	5	11.12.17	M. SINGH

PWD-S.F.C

SHEET-A2