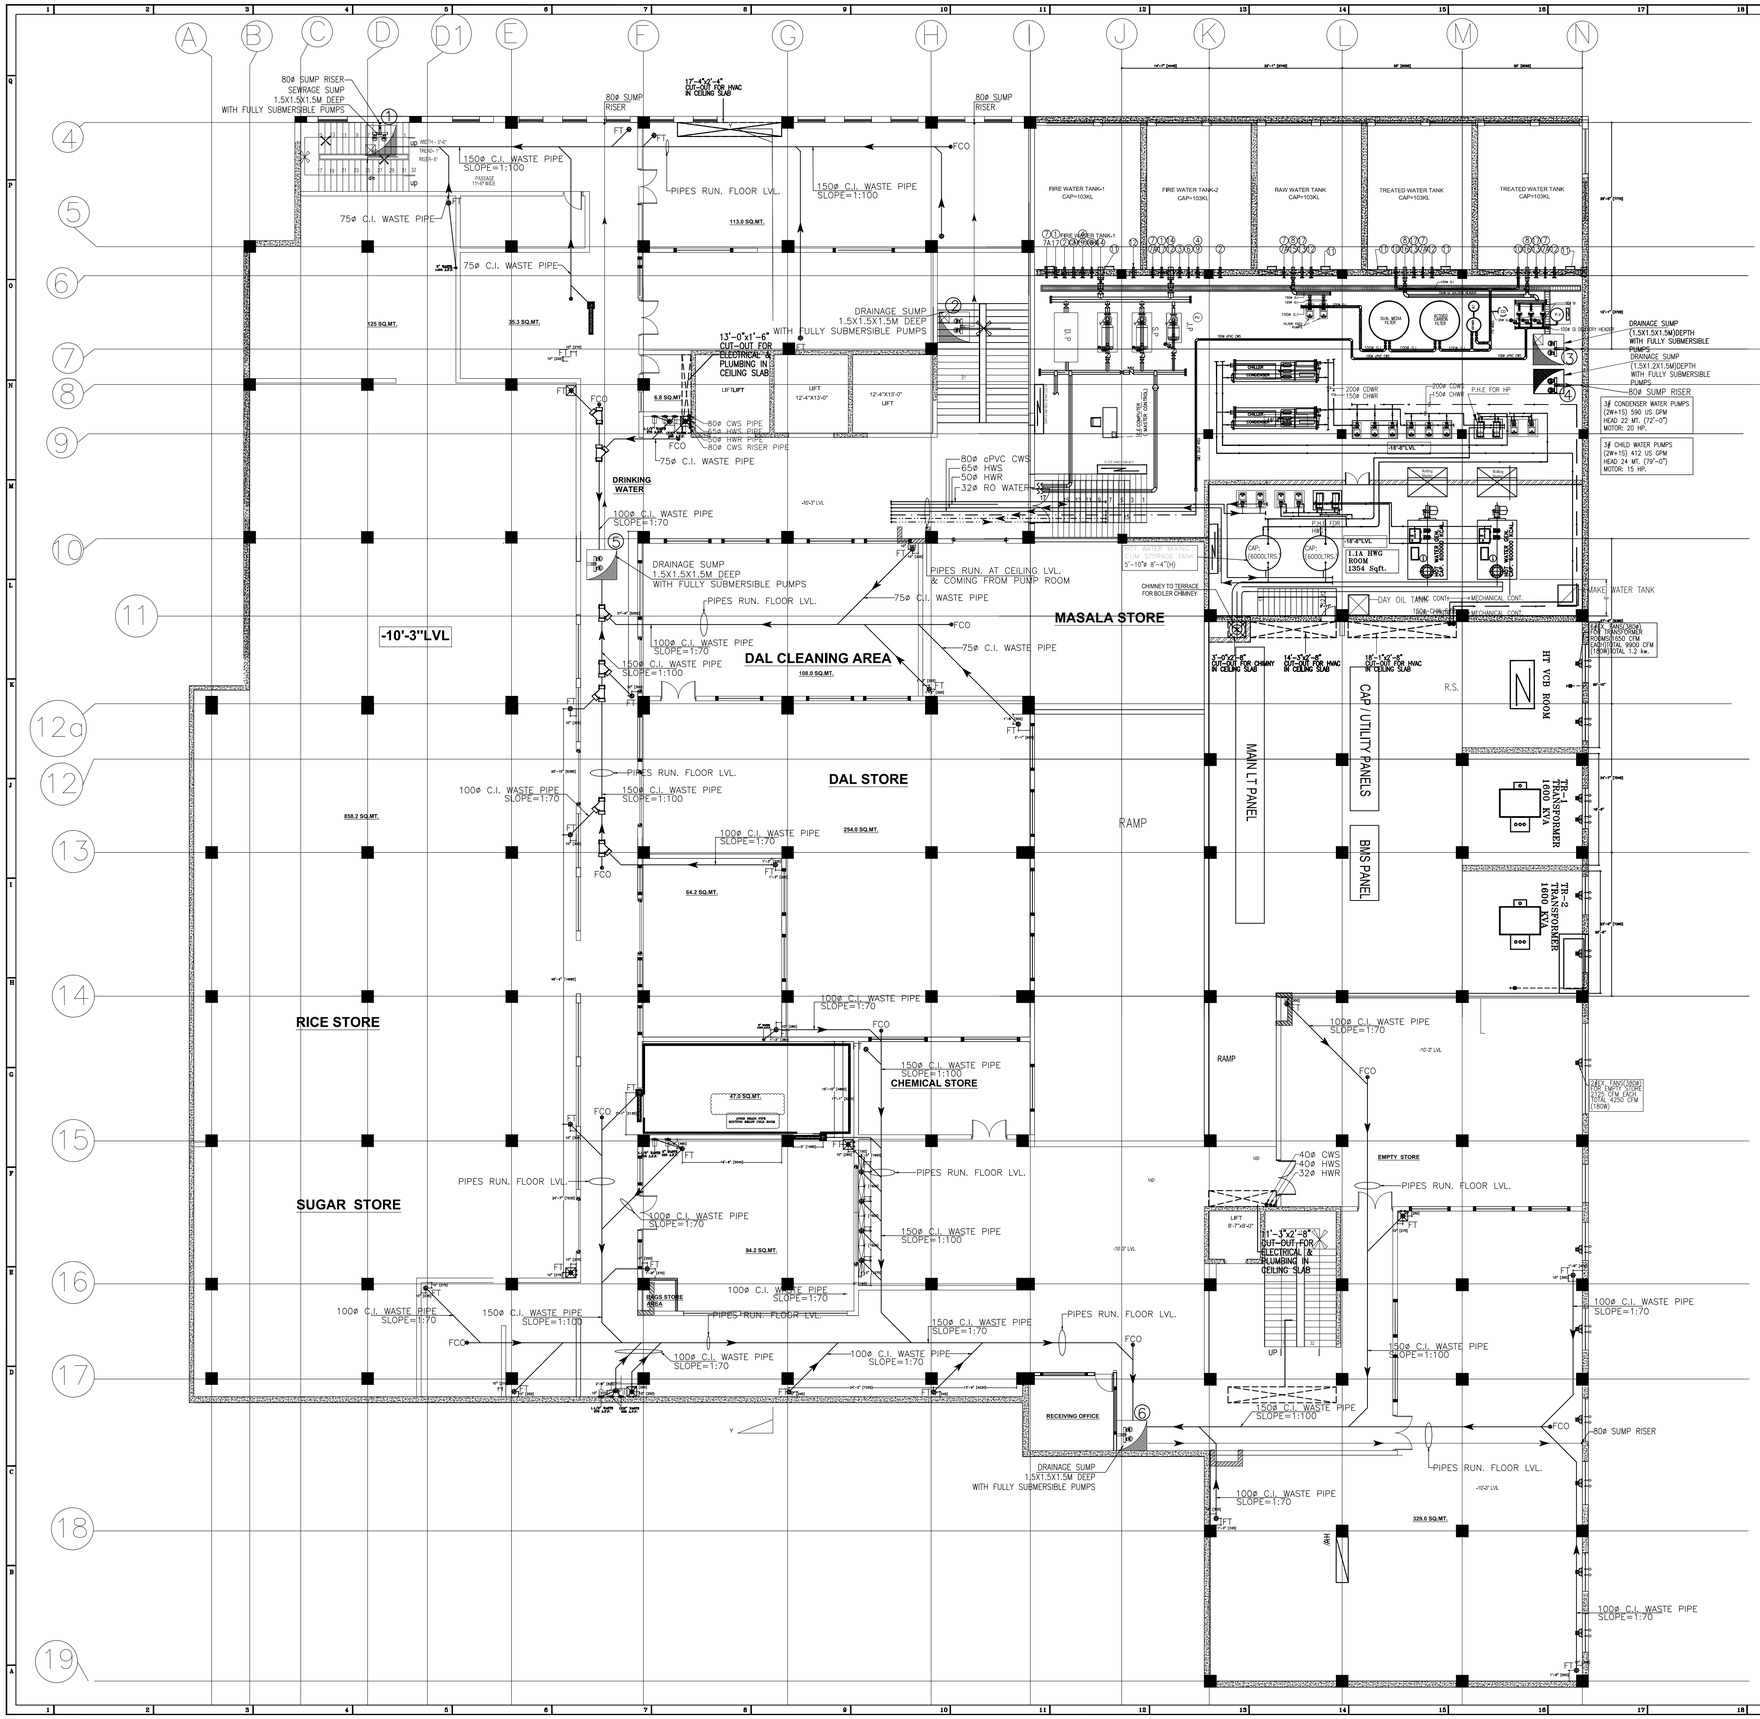

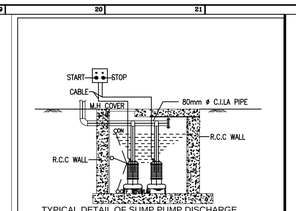

TYPICAL DETAIL OF SUMP PUMP DISCHARGE FOR DRAINAGE SUMP NO- 5

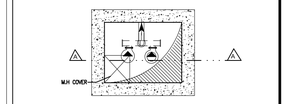

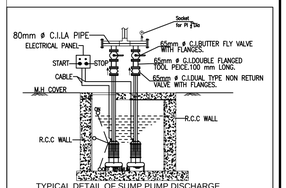

TYPICAL DETAIL OF SUMP PUMP DISCHARGE FOR DRAINAGE SUMP NO - 1,2,3,4,6

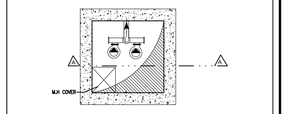

DATE	NO	PRINT ISSUED TO	BY

DATE	NO	REVISION	BY
4.6.14	4	REVISED AS PER HPC COMMENTS ON REV N.S 20.5.14	

OWNER
SHIROMANI GURDWARA PARBANDHAK COMMITTEE AMRITSAR

ARCHITECTS
HABITAT ARCHITECTS
1777, MAHARAJ NAGAR
LDH.
PH:0161-2406327
TELFAX:0161-2412099

SERVICES CONSULTANTS
NARINDER SINGH CONSULTING ENGINEERS
G-128, NARAINA VIHAR
NEW DELHI-110028
TEL:-25793414
E-mail: hvacconsult@hotmail.com

PROJECT
GURU RAMDAS LANGAR HALL,
SRI HARMANDIR SAHIB, AMRITSAR

TITLE
BASEMENT FLOOR PLAN DRAINAGE SUMPS LAYOUT

SCALE	DATE	DESIGN	DRAWN
1'-0"=¼"	14.12.13	S.M.S	VIKASH
DWG. NO.	REV.NO.	REV.DATE	CHECKED
W.T.P-1	6	13.4.18	N. SINGH

FOR:-TENDER