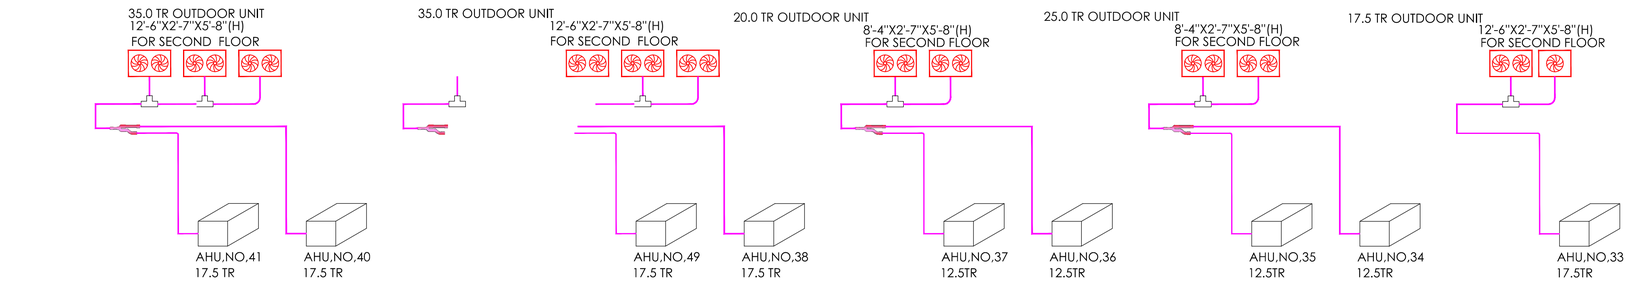

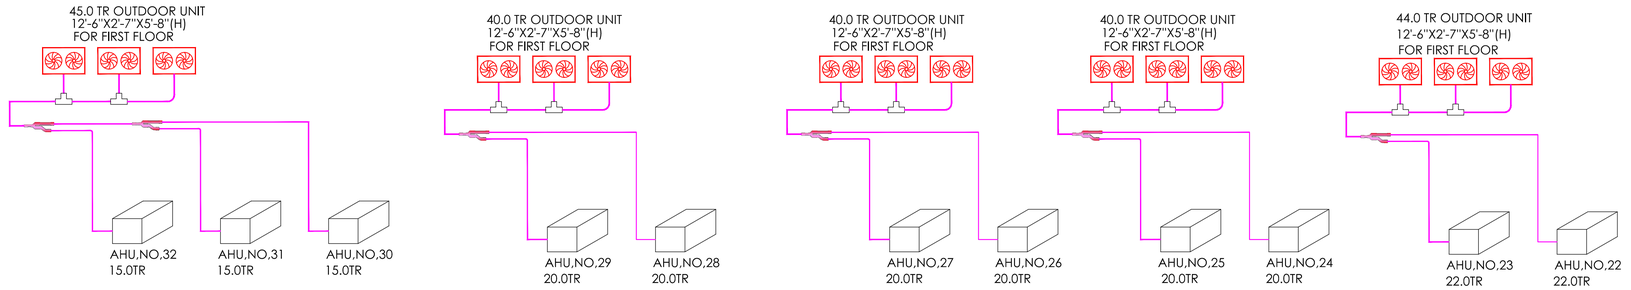

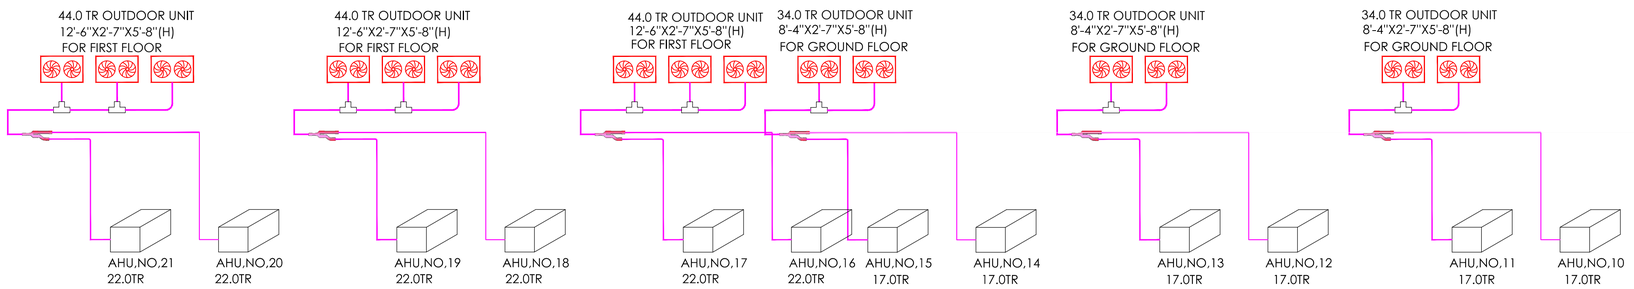

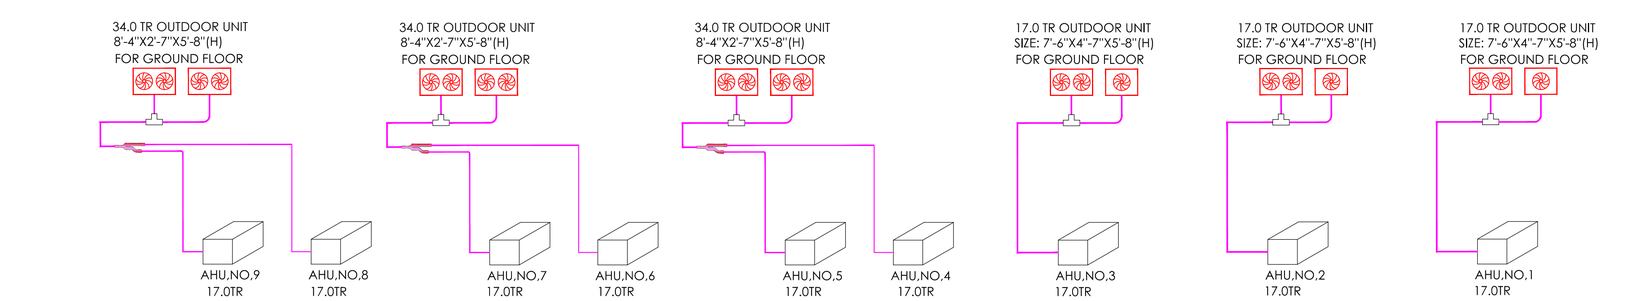

NO	PRINT ISSUED TO

DATE	NO	REVISION	BY
			N.S

OWNER

SHIROMANI GURDWARA
PARBANDHAK COMMITTEE
AMRITSAR

ARCHITECTS

HABITAT ARCHITECTS
1777, MAHARAJ NAGAR
LDH.
PH:0161-2406327
TELFAX:0161-2412099

SERVICES CONSULTANTS

NARINDER SINGH
CONSULTING ENGINEERS
G-128, NARAINA VIHAR
NEW DELHI-110028
TEL:-25793414
E-mail: hvacconsult@hotmail.com

PROJECT

CONSTRUCTION/
EXTENSION OF GURU
RAM DAS LANGAR HALL
AT SRI HARMANDIR SAHIB,
AMRITSAR

TITLE

HVAC SCHEMATIC DIAGRAM
REFRIGERANT PIPE

SCALE	DATE	DESIGN	DRAWN
1"-0"=¼"	21.06.10	N. SINGH	A.K
DWG. NO.	REV.NO.	REV.DATE	CHECKED
HVAC-7	15	21.5.21	N. SINGH

FOR:-TENDER DWG.