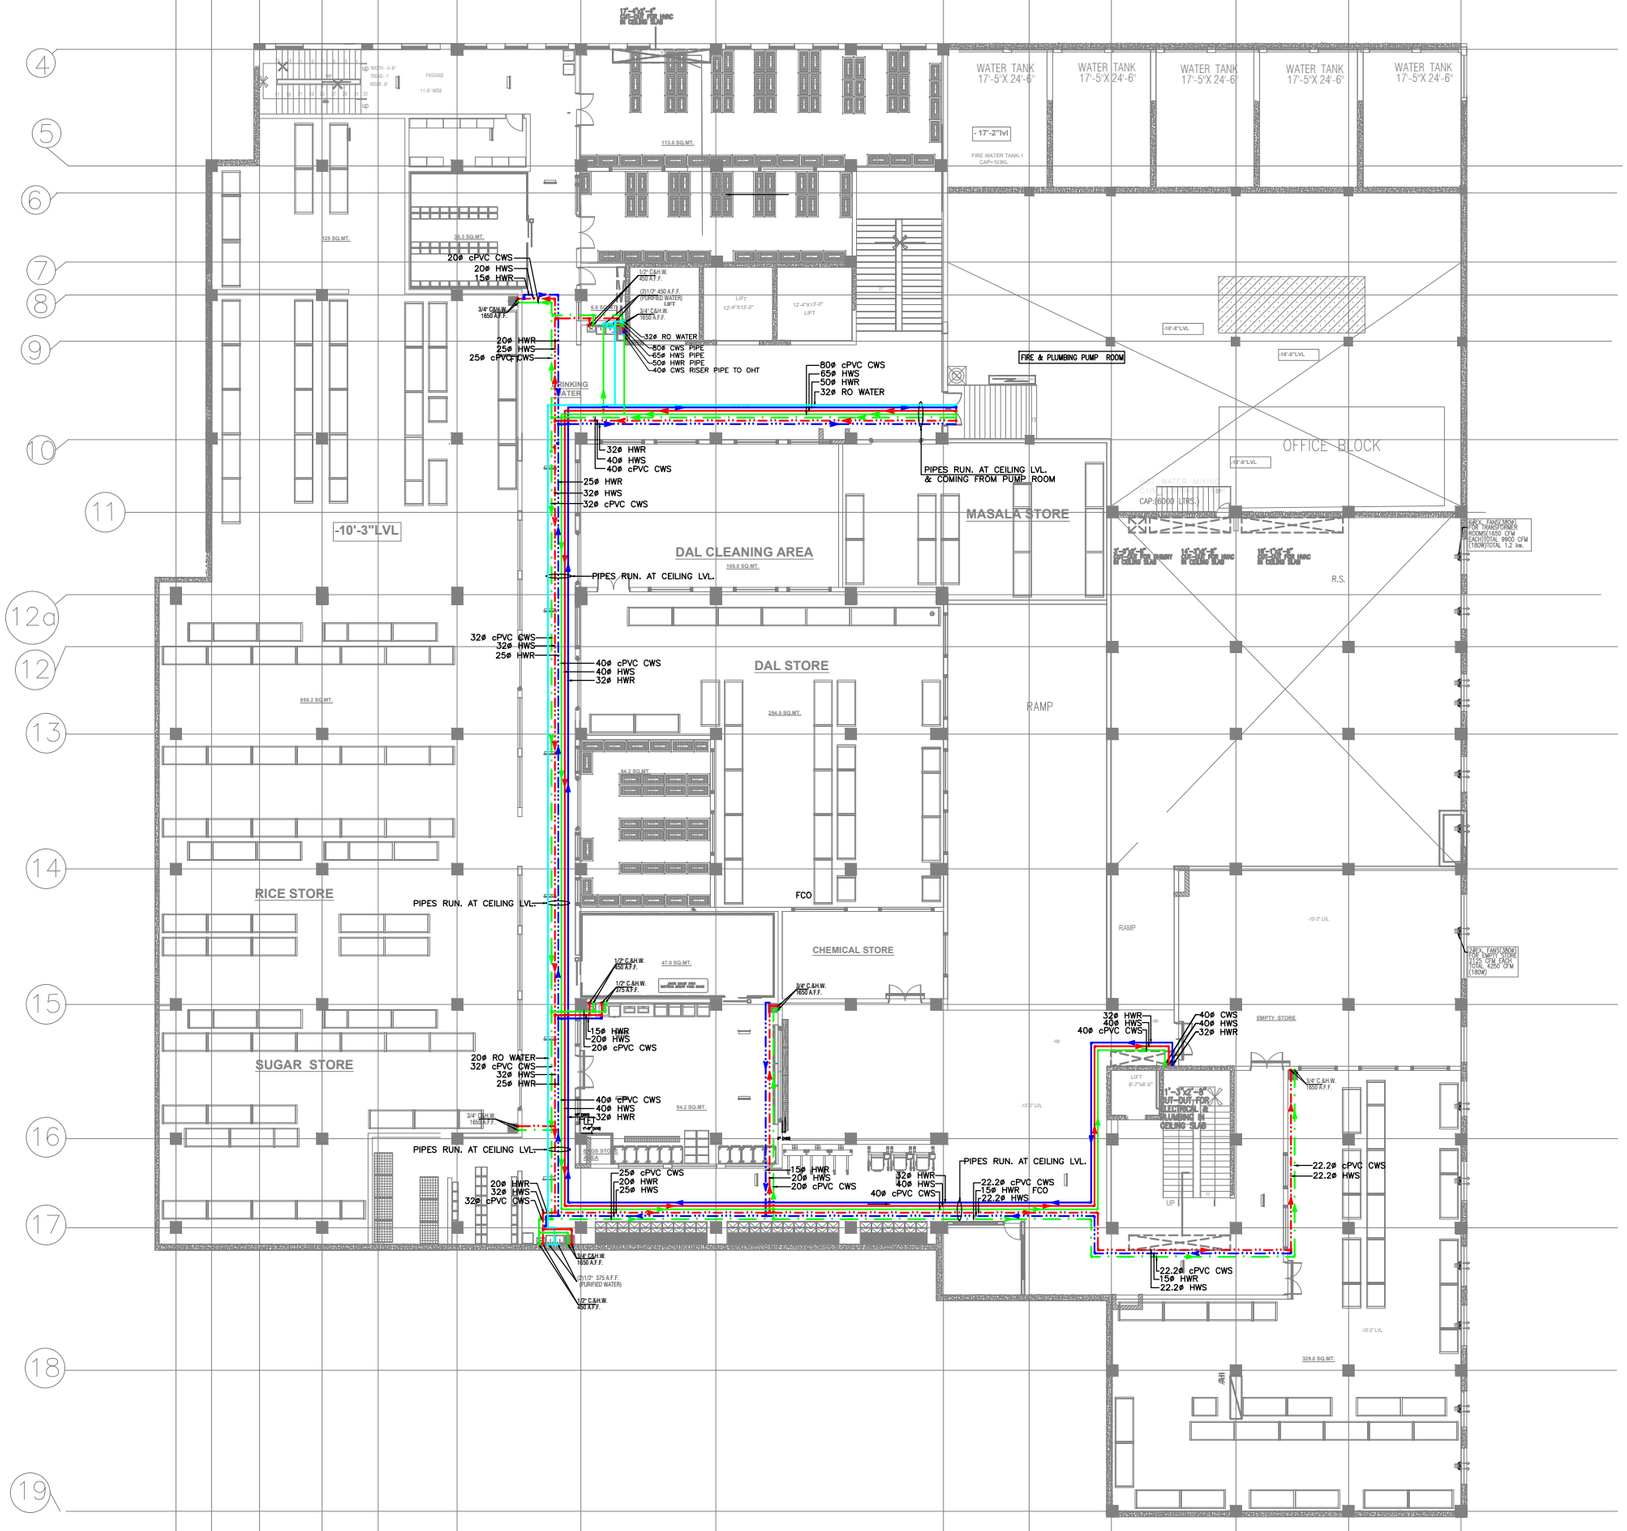
WATER TANK 17'-5"X 24'-6"
WATER TANK 17'-5"X 24'-6"
WATER TANK 17'-5"X 24'-6"
WATER TANK 17'-5"X 24'-6"
WATER TANK 17'-5"X 24'-6"
- 17'-2"lvl
FIRE WATER TANK-1 CAP=103KL
FIRE & PLUMBING PUMP ROOM
OFFICE BLOCK
MASALA STORE
DAL CLEANING AREA
DAL STORE
RAMP
-10'-3"LVL
RICE STORE
SUGAR STORE
CHEMICAL STORE
FCO
EMPTY STORE
20ø cPVC CWS
20ø HWS
15ø HWR
20ø HWR
25ø HWS
25ø cPVC CWS
32ø RO WATER
80ø CWS PIPE
65ø HWS PIPE
50ø HWR PIPE
40ø CWS RISER PIPE TO OHT
80ø cPVC CWS
65ø HWS
50ø HWR
32ø RO WATER
DRINKING WATER
32ø HWR
40ø HWS
40ø cPVC CWS
25ø HWR
32ø HWS
32ø cPVC CWS
PIPES RUN. AT CEILING LVL. & COMING FROM PUMP ROOM
PIPES RUN. AT CEILING LVL.
32ø cPVC CWS
32ø HWS
25ø HWR
40ø cPVC CWS
40ø HWS
32ø HWR
PIPES RUN. AT CEILING LVL.
15ø HWR
20ø HWS
20ø cPVC CWS
20ø RO WATER
32ø cPVC CWS
32ø HWS
25ø HWR
40ø cPVC CWS
40ø HWS
32ø HWR
PIPES RUN. AT CEILING LVL.
20ø HWR
32ø HWS
32ø cPVC CWS
25ø cPVC CWS
20ø HWR
25ø HWS
PIPES RUN. AT CEILING LVL.
22.2ø cPVC CWS
15ø HWR
FCO
22.2ø HWS
32ø HWR
40ø HWS
40ø cPVC CWS
40ø CWS
40ø HWS
32ø HWR
22.2ø cPVC CWS
22.2ø HWS
22.2ø cPVC CWS
15ø HWR
22.2ø HWS
1/2" C.&H.W. 450 A.F.F.
3/4" C.&H.W. 1650 A.F.F.
1/2" C.&H.W. 450 A.F.F.
(R.O.) 450 A.F.F. (PURIFIED WATER) LIFT
3/4" C.&H.W. 1650 A.F.F.
3/4" C.&H.W. 1650 A.F.F.
1/2" C.&H.W. 450 A.F.F.
1/2" C.&H.W. 450 A.F.F.
1/2" C.&H.W. 450 A.F.F.
(R.O.)" 375 A.F.F. (PURIFIED WATER)
1/2" C.&H.W. 450 A.F.F.
3/4" C.&H.W. 1650 A.F.F.
3/4" C.&H.W. 1650 A.F.F.
3/4" C.&H.W. 1650 A.F.F.
LIFT 6'-7"x6'-0"
LIFT 12'-4"X13'-0"
LIFT 12'-4"X13'-0"
UP
UP
UP
