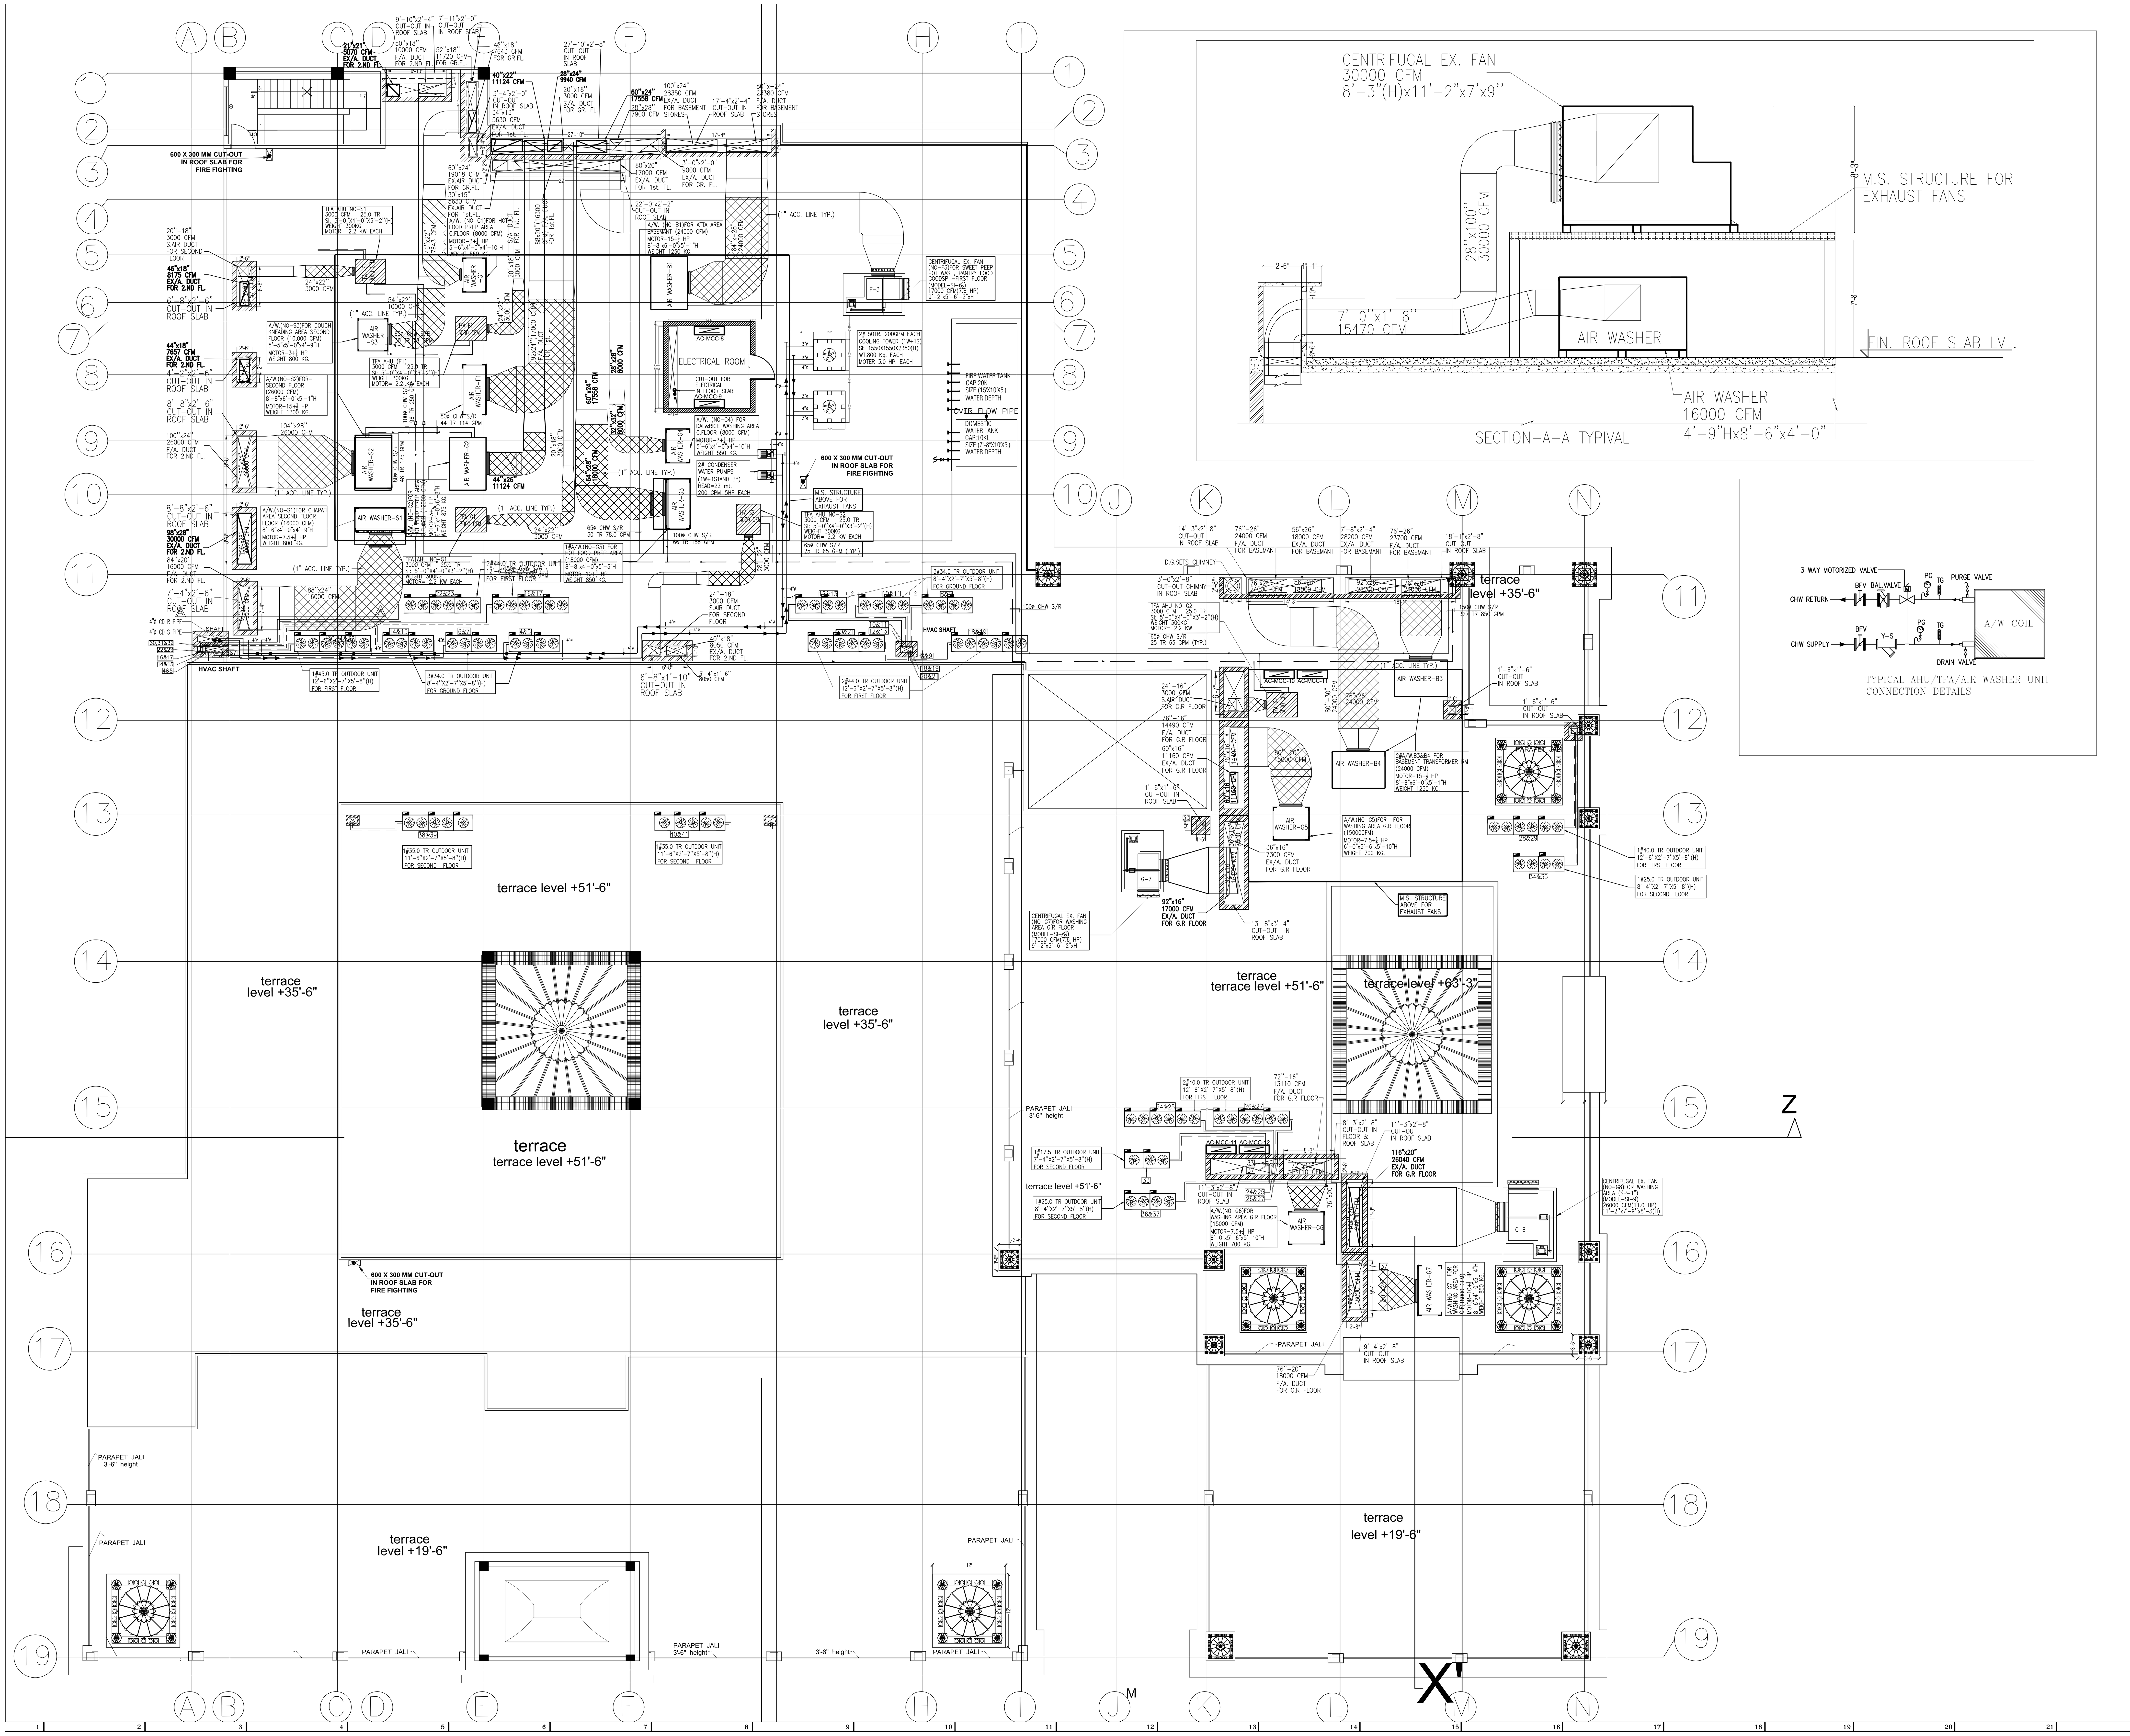

DATE | NO | PRINT ISSUED TO | BY

DATE | NO | REVISION | BY

OWNER
SHIROMANI GURDWARA
PARBANDHAK COMMITTEE
AMRITSAR

ARCHITECTS
HABITAT ARCHITECTS
1777, MAHARAJ NAGAR
LDH.
PH:0161-2406327
TELFAX:0161-2412099

SERVICES CONSULTANTS
NARINDER SINGH
CONSULTING ENGINEERS
G-128, NARAINA VIHAR
NEW DELHI-110028
TEL:-25793414
E-mail: hvacconsult@hotmail.com

PROJECT
CONSTRUCTION/
EXTENSION OF GURU
RAM DAS LANGAR HALL
AT SRI HARMANDIR SAHIB,
AMRITSAR

TITLE
HVAC. LAYOUT
TERRACE

SCALE	DATE	DESIGN	DRAWN
1'-0"=1/8"	21.06.10	N. SINGH	M.K
DWG. NO.	REV.NO.	REV.DATE	CHECKED
HVAC-5	15	21.5.22	N. SINGH

FOR:-TENDER DWG.